INDOOR STORAGE FACILITY BUILDING

MAIN FLOOR PLAN

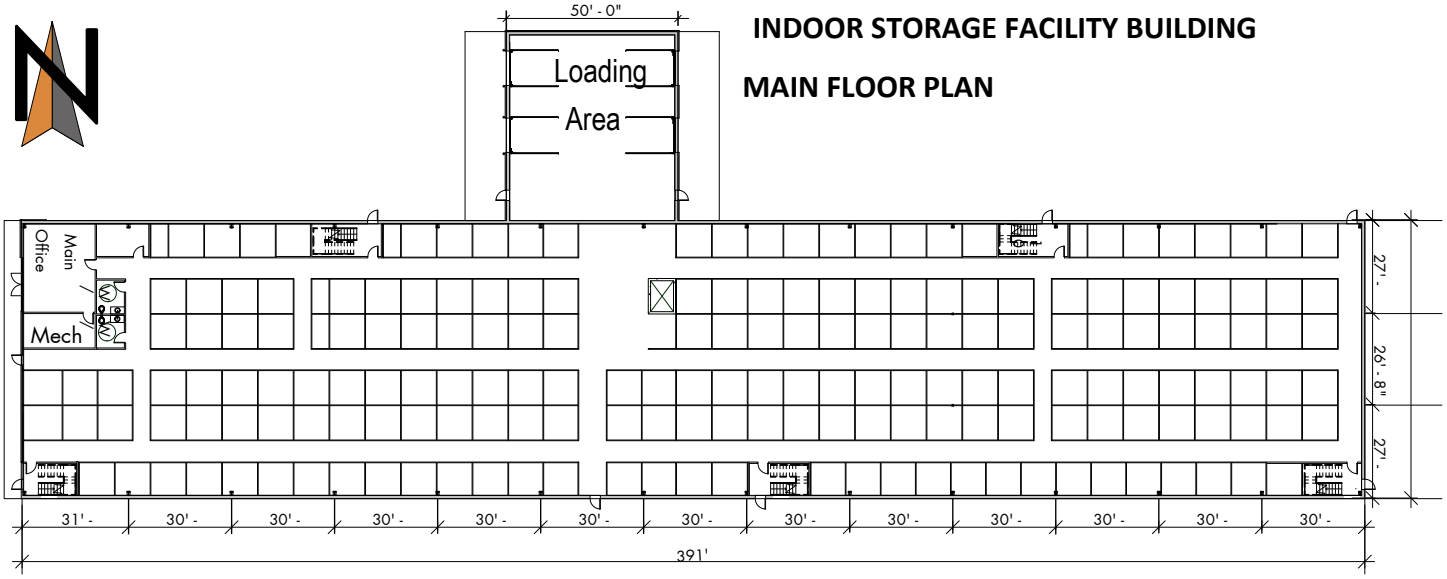

INDOOR STORAGE FACILITY BUILDING
SECOND FLOOR PLAN

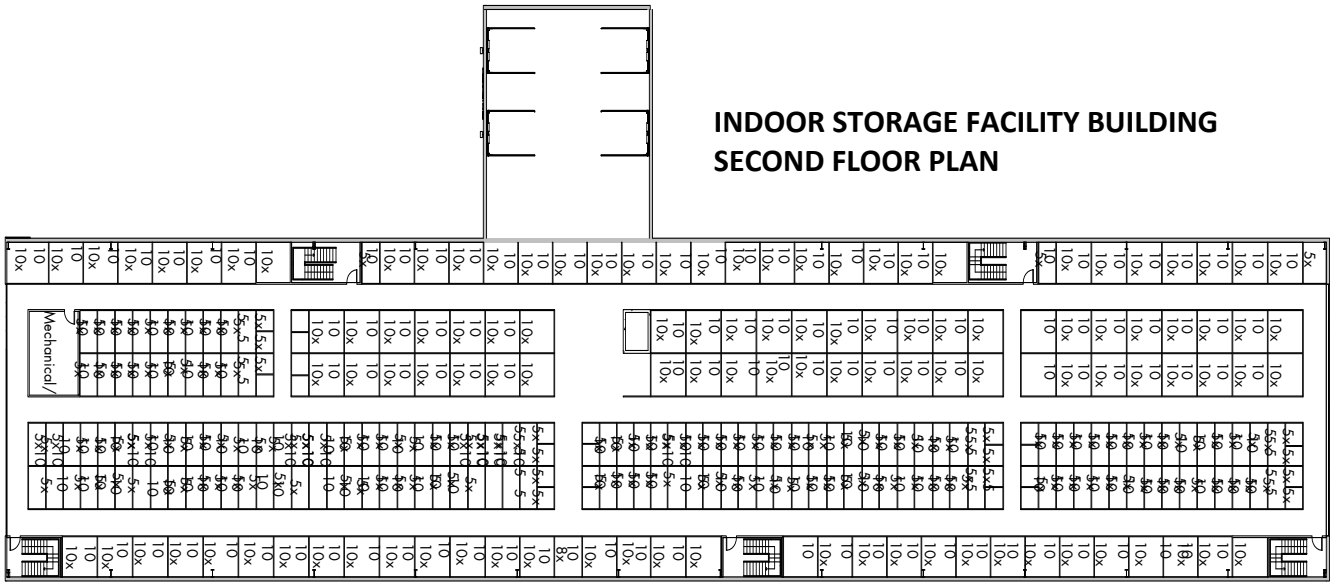

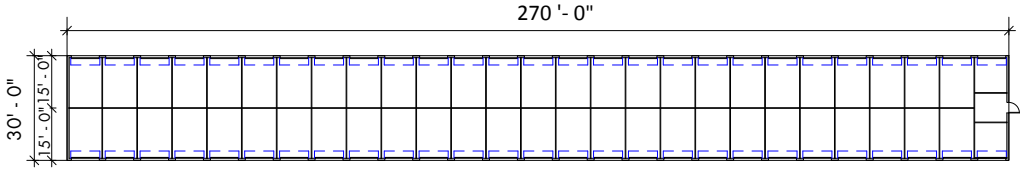

MINI STORAGE BUILDING FLOOR PLANS (TYPICAL) BUILDINGS B2 TO B6

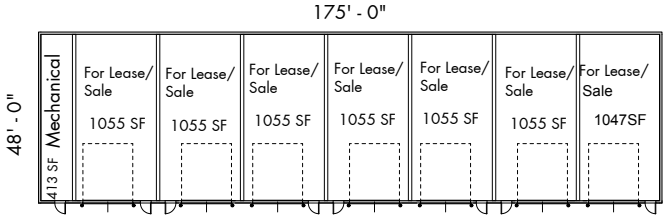

MINI STORAGE BUILDING FLOOR PLANS (LARGE UNITS) BUILDINGS B7 to B9